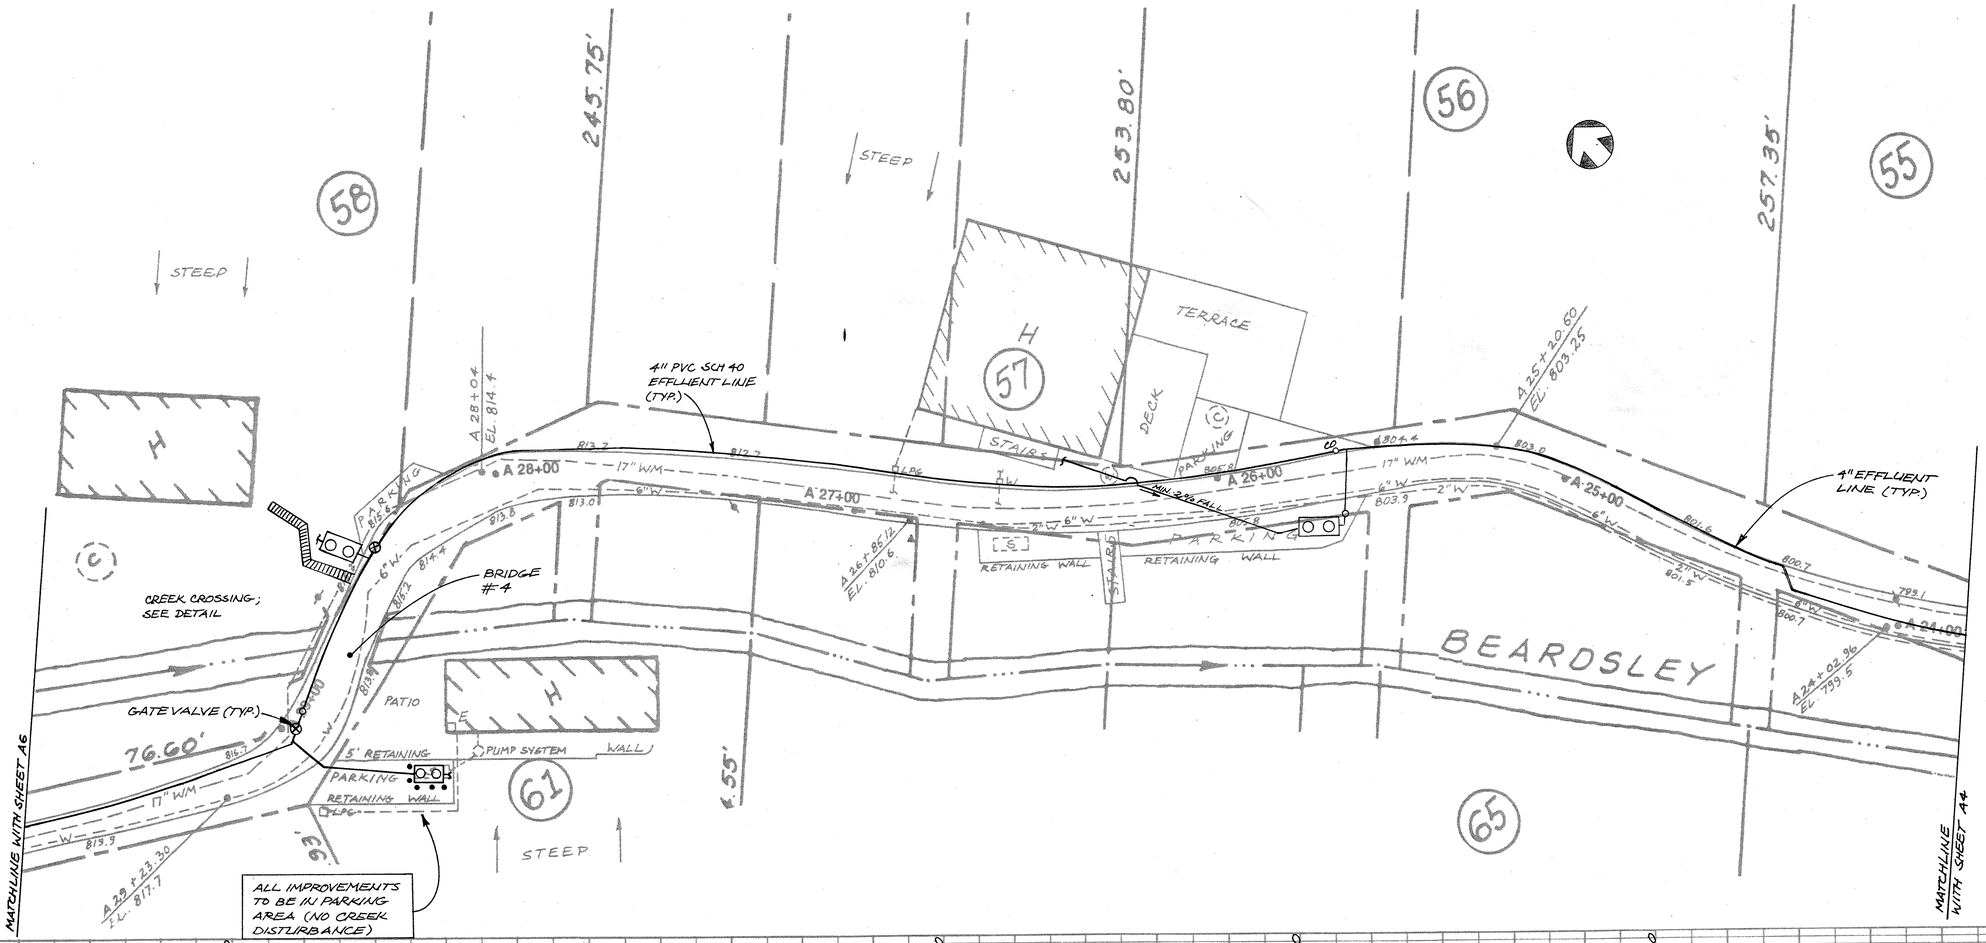

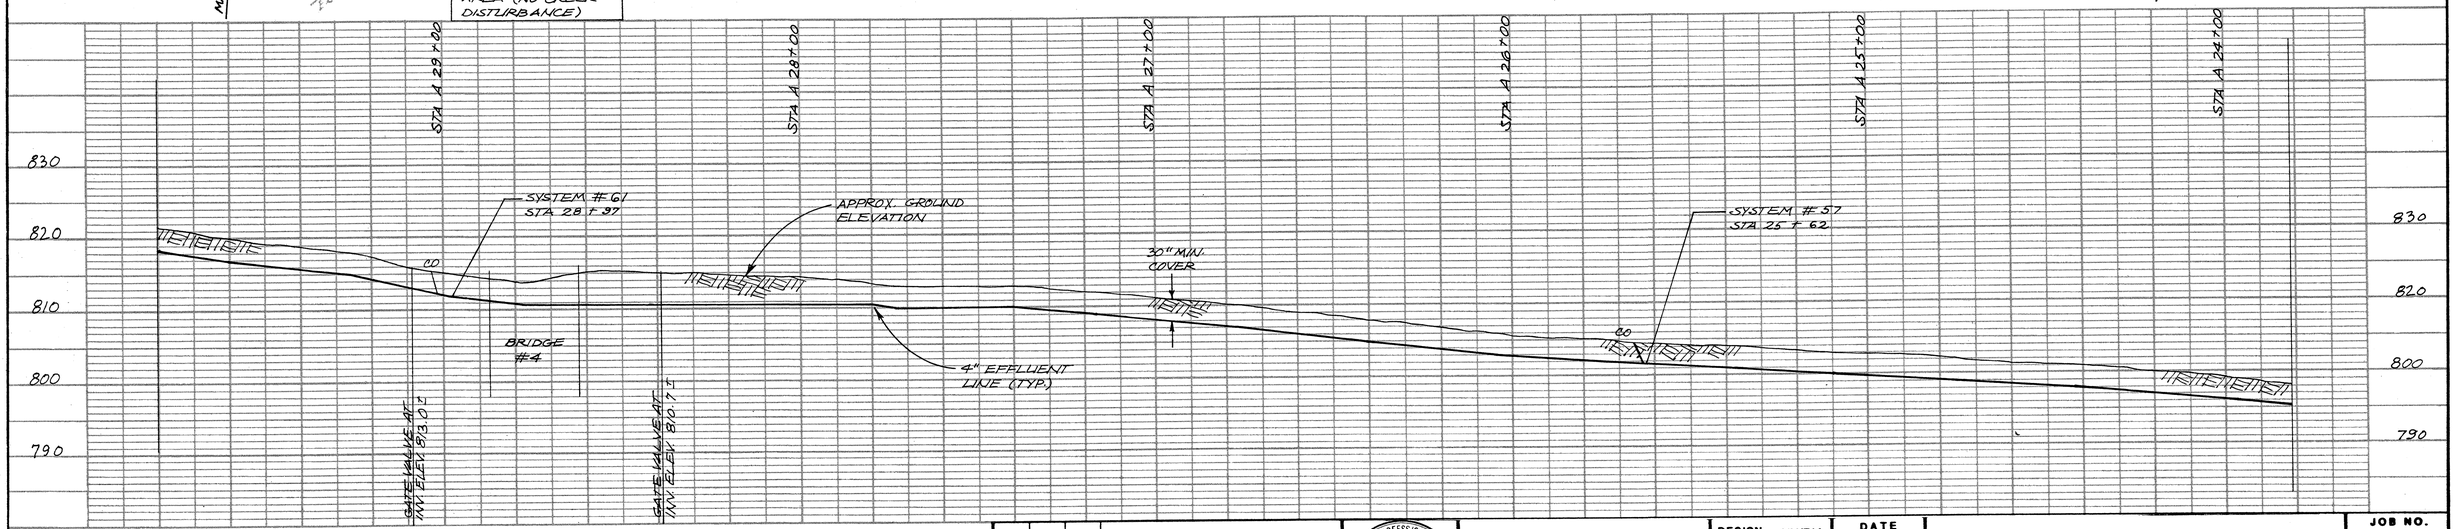

REV.	DATE	BY	DESCRIPTION

REGISTERED PROFESSIONAL ENGINEER NORMAN N. HARTZOGUE No. C24750 CIVIL STATE OF CALIFORNIA

Questa Engineering Corporation
CIVIL, ENVIRONMENTAL & AGRICULTURAL ENGINEERS
1220 BRICKYARD COVE ROAD
POINT RICHMOND, CALIFORNIA 94807

DESIGN:	NH/RM
DRAWN:	SD
CHK'D:	NH
APPV'D:	

DATE: 10/94

SCALE
PLAN: 1" = 20'
PROFILE - Horizontal: 1" = 20' Vertical: 1" = 10'

LAKE CANYON COMMUNITY SERVICES DISTRICT
COMMUNITY WASTEWATER PROJECT

PLAN AND PROFILE
(A LINE)

JOB NO. 92158

SHEET A5